




1. Etappe 1:100

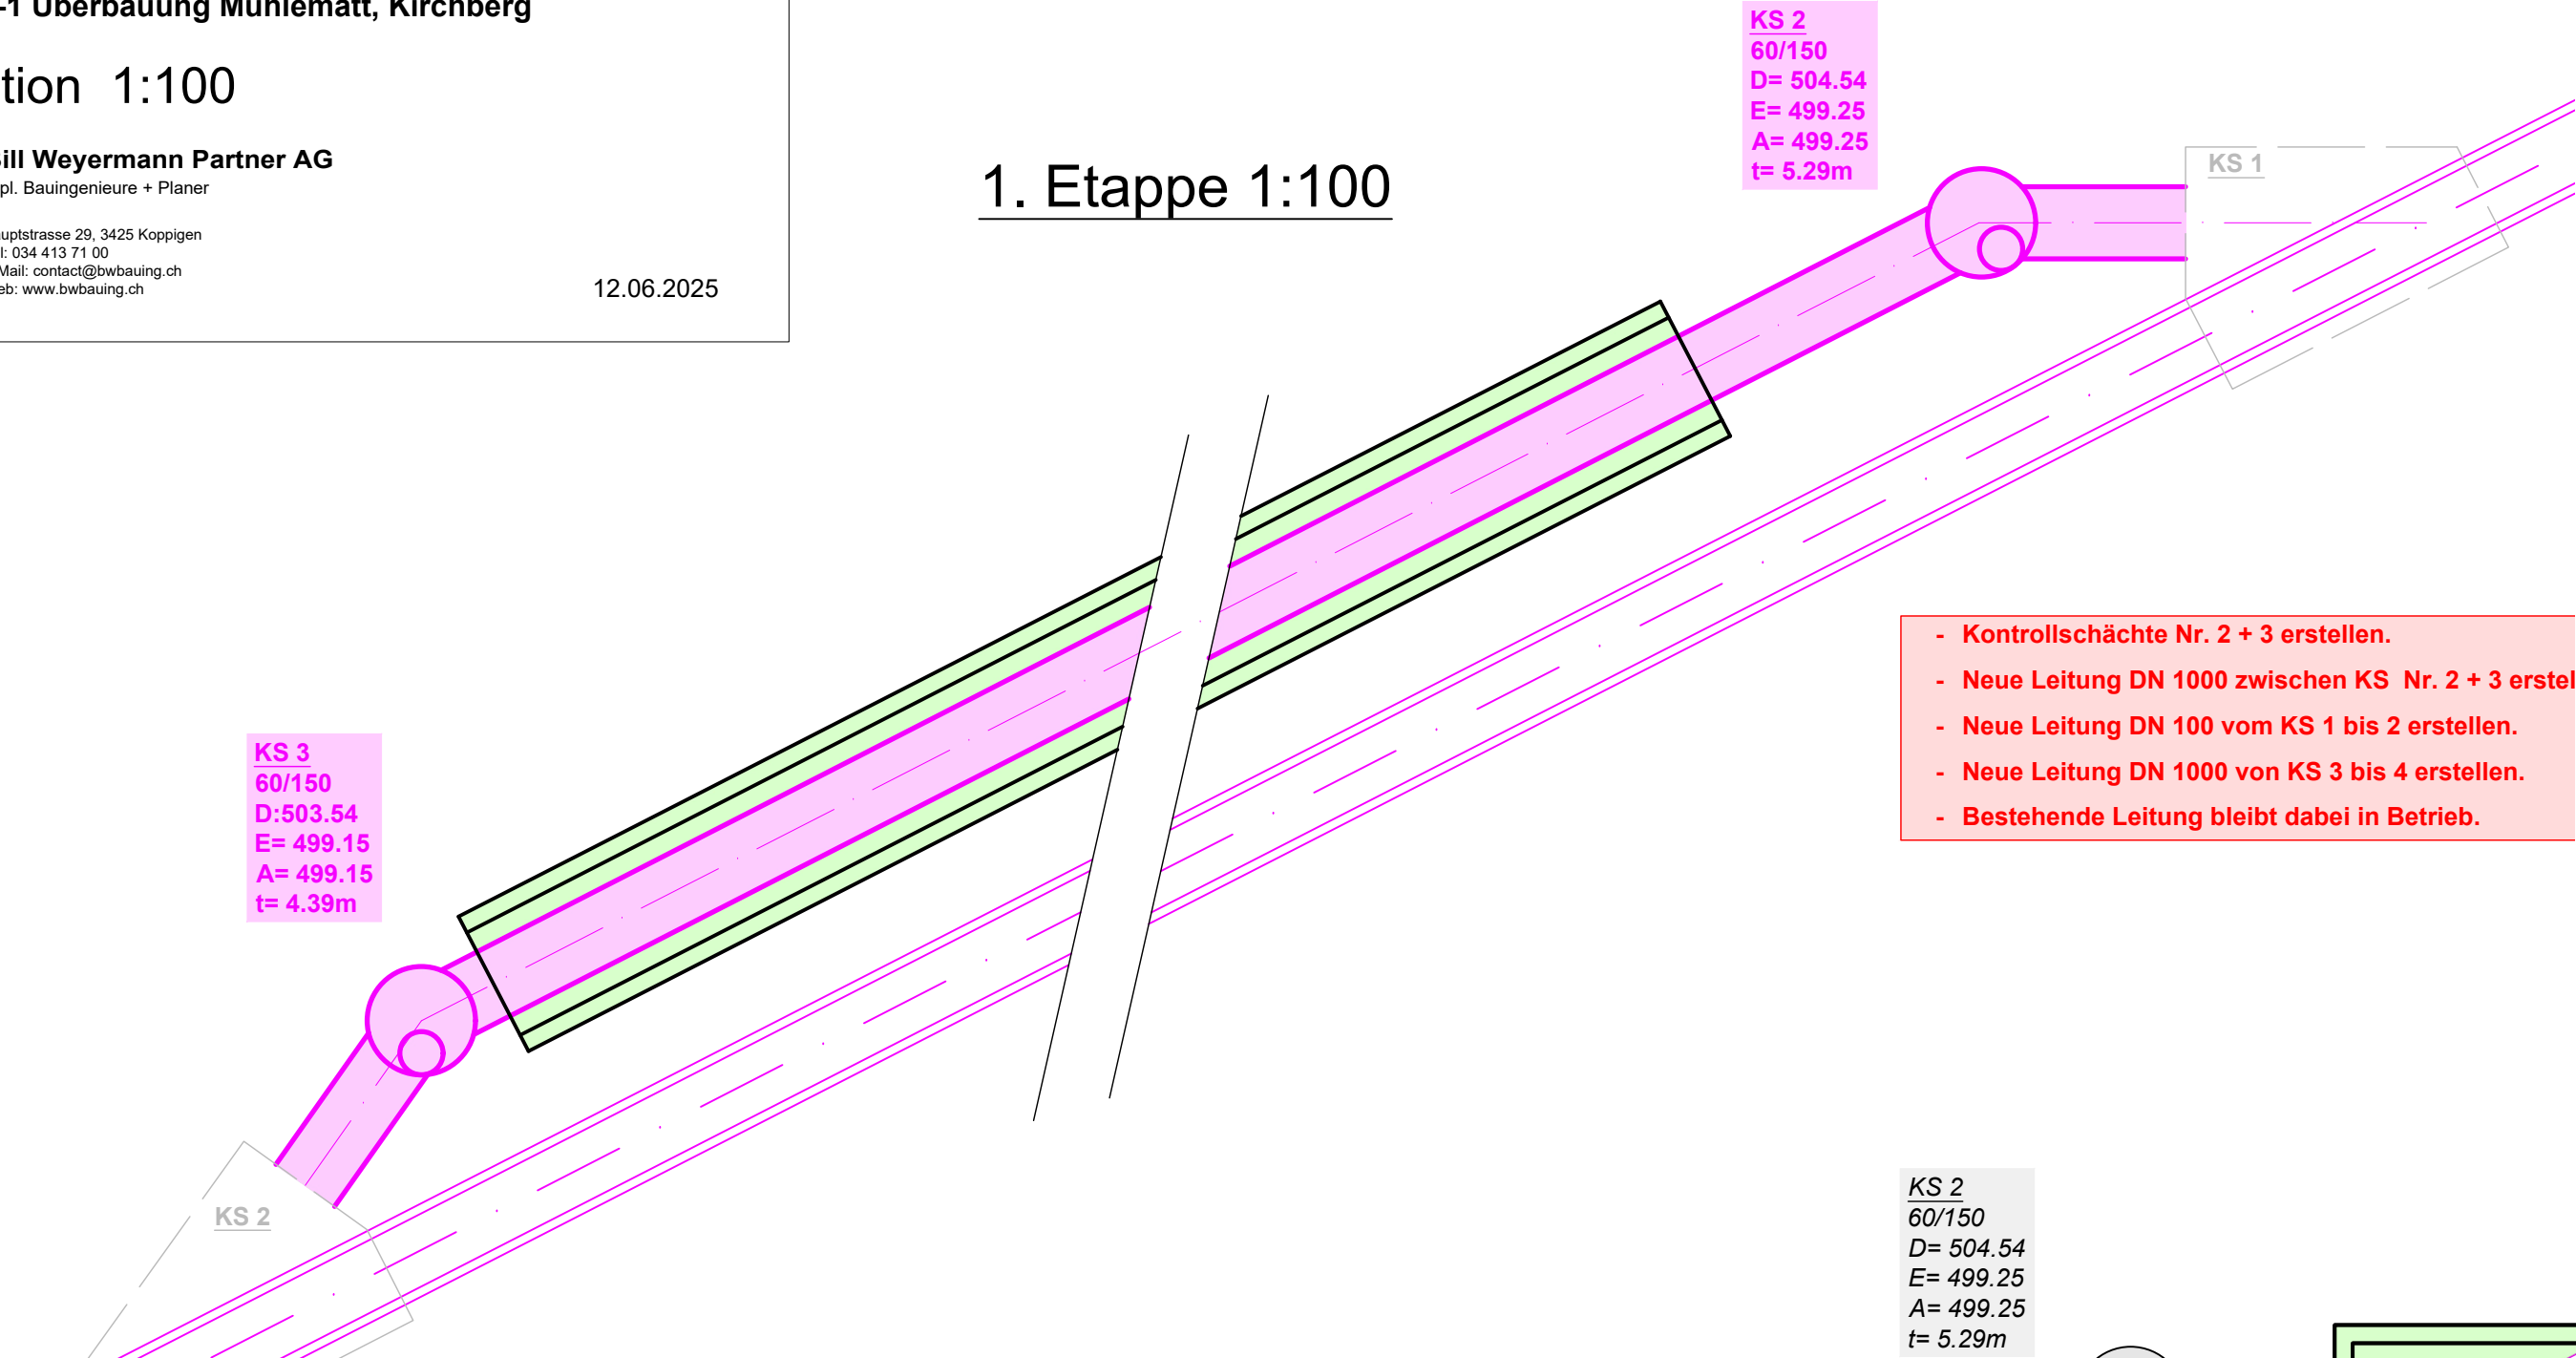


2. Etappe 1:100

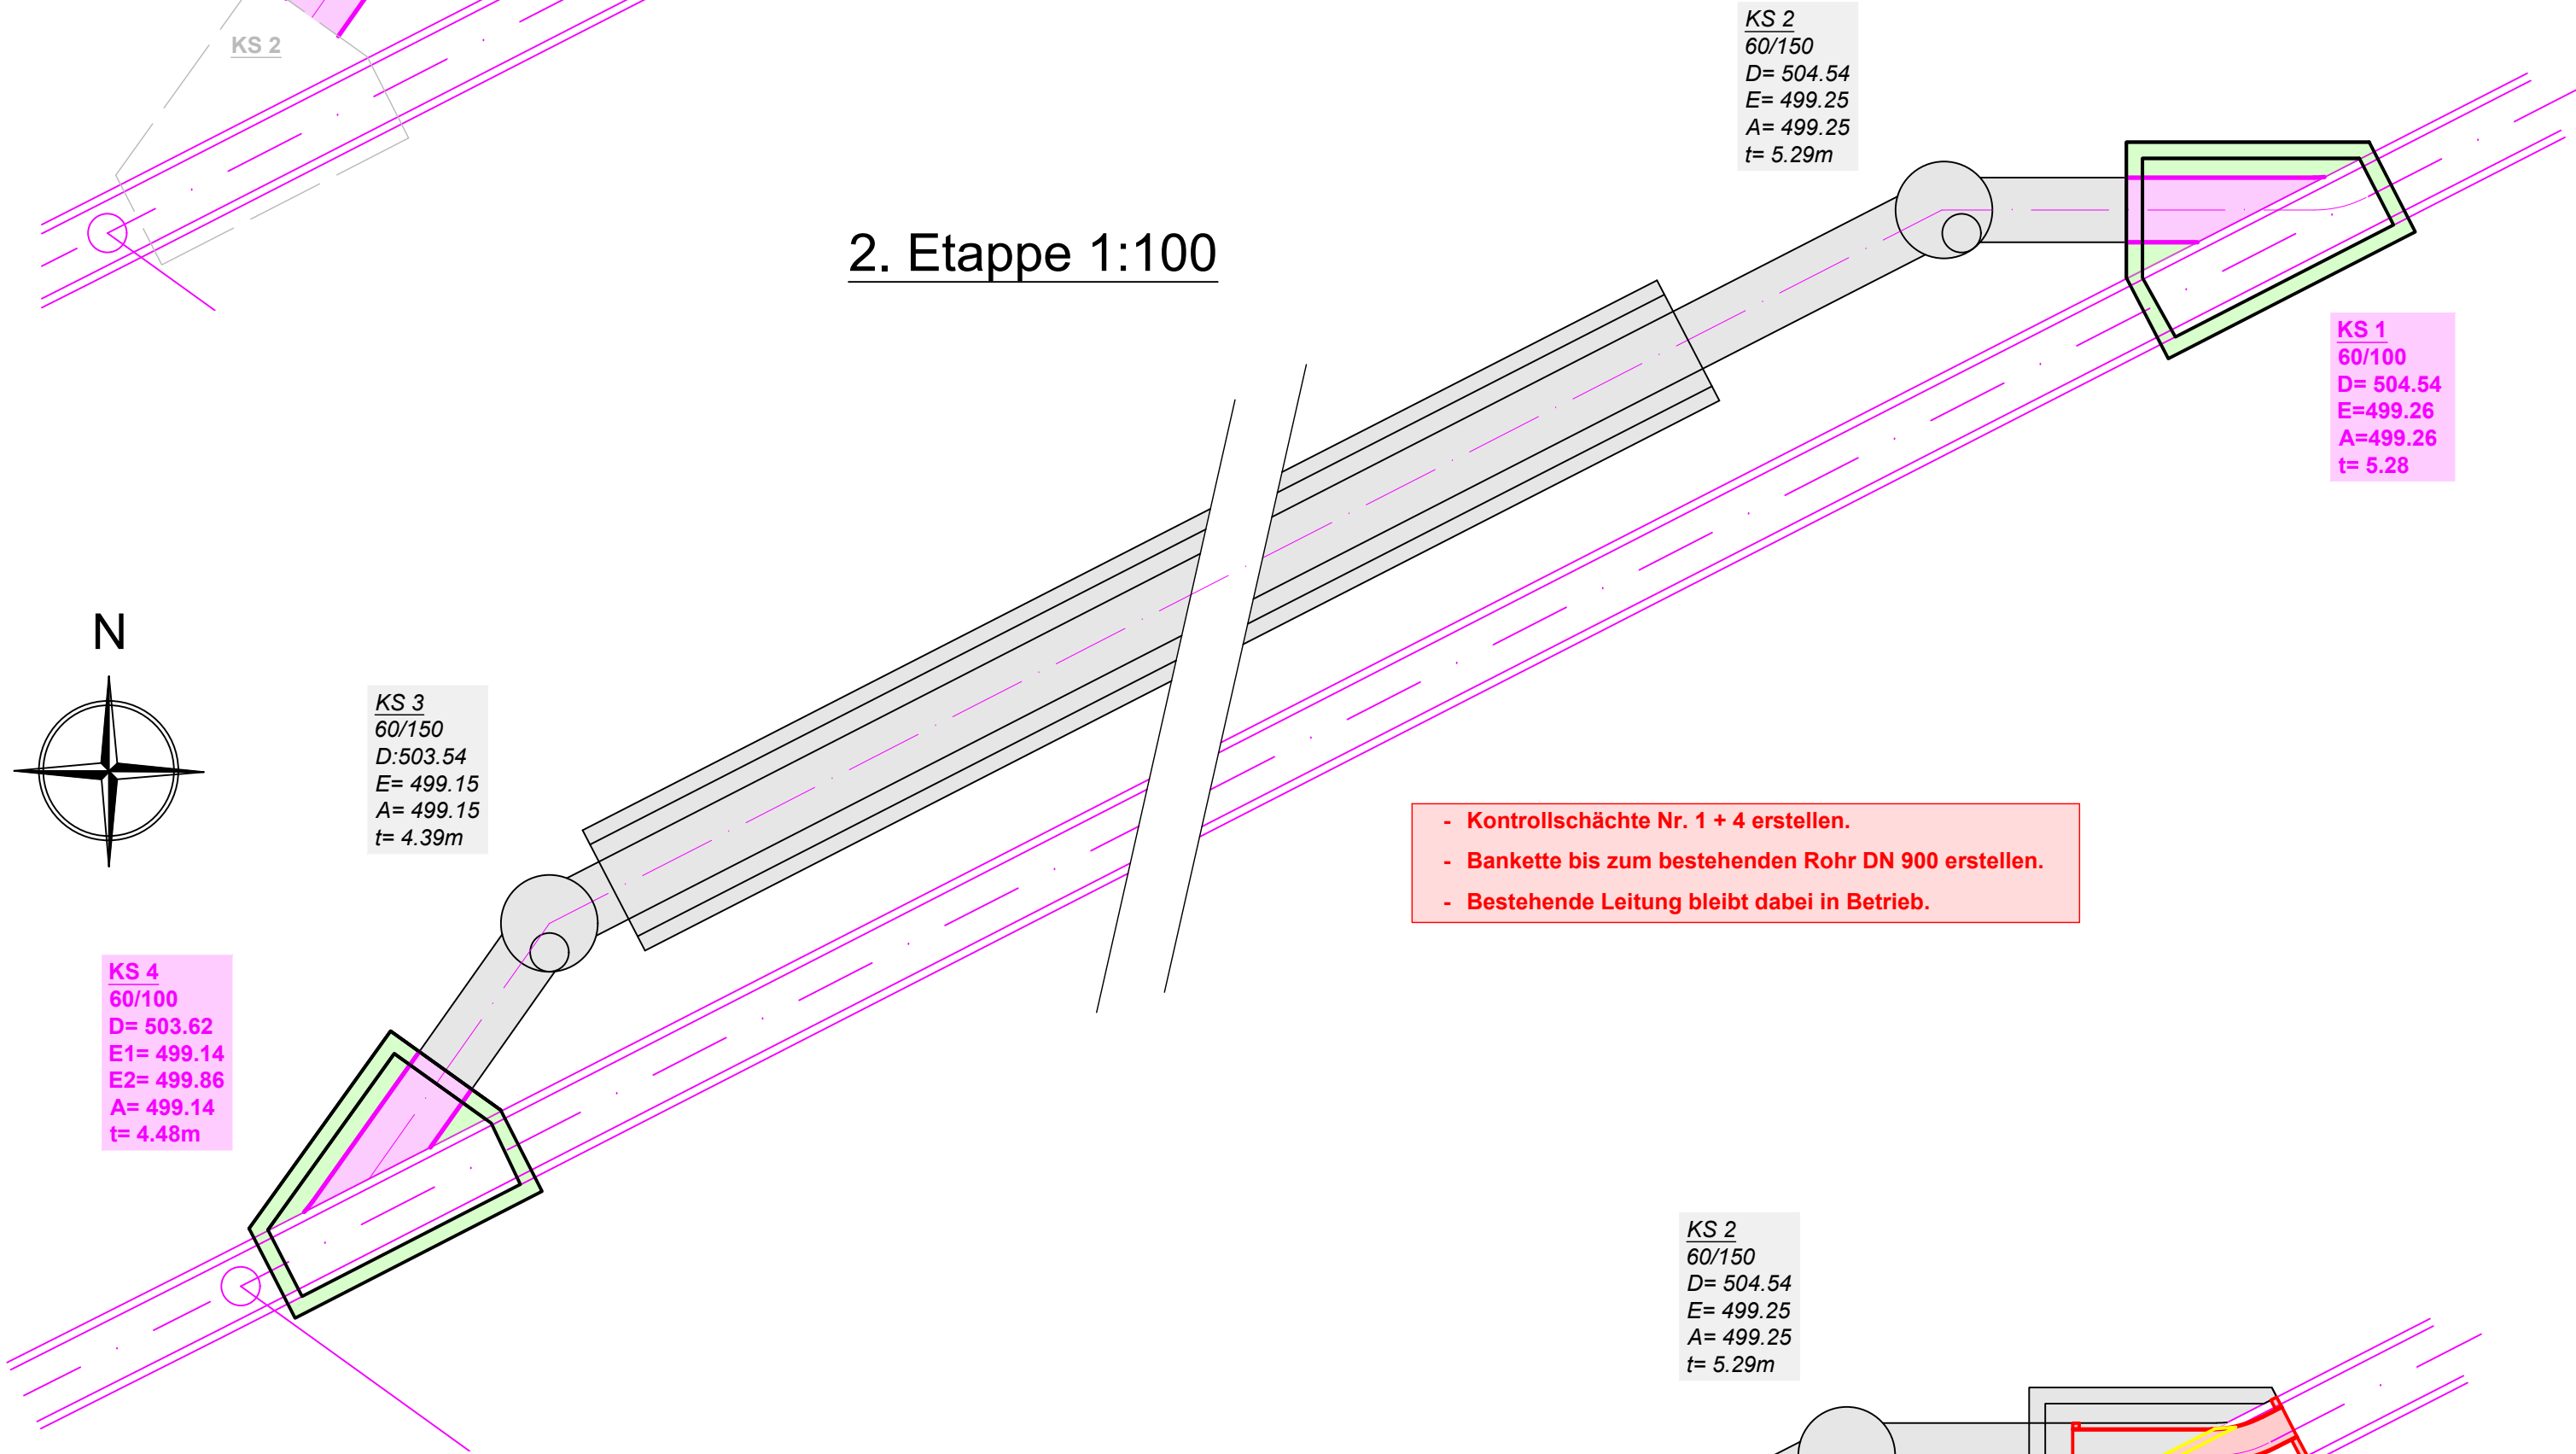

3. Etappe 1:100

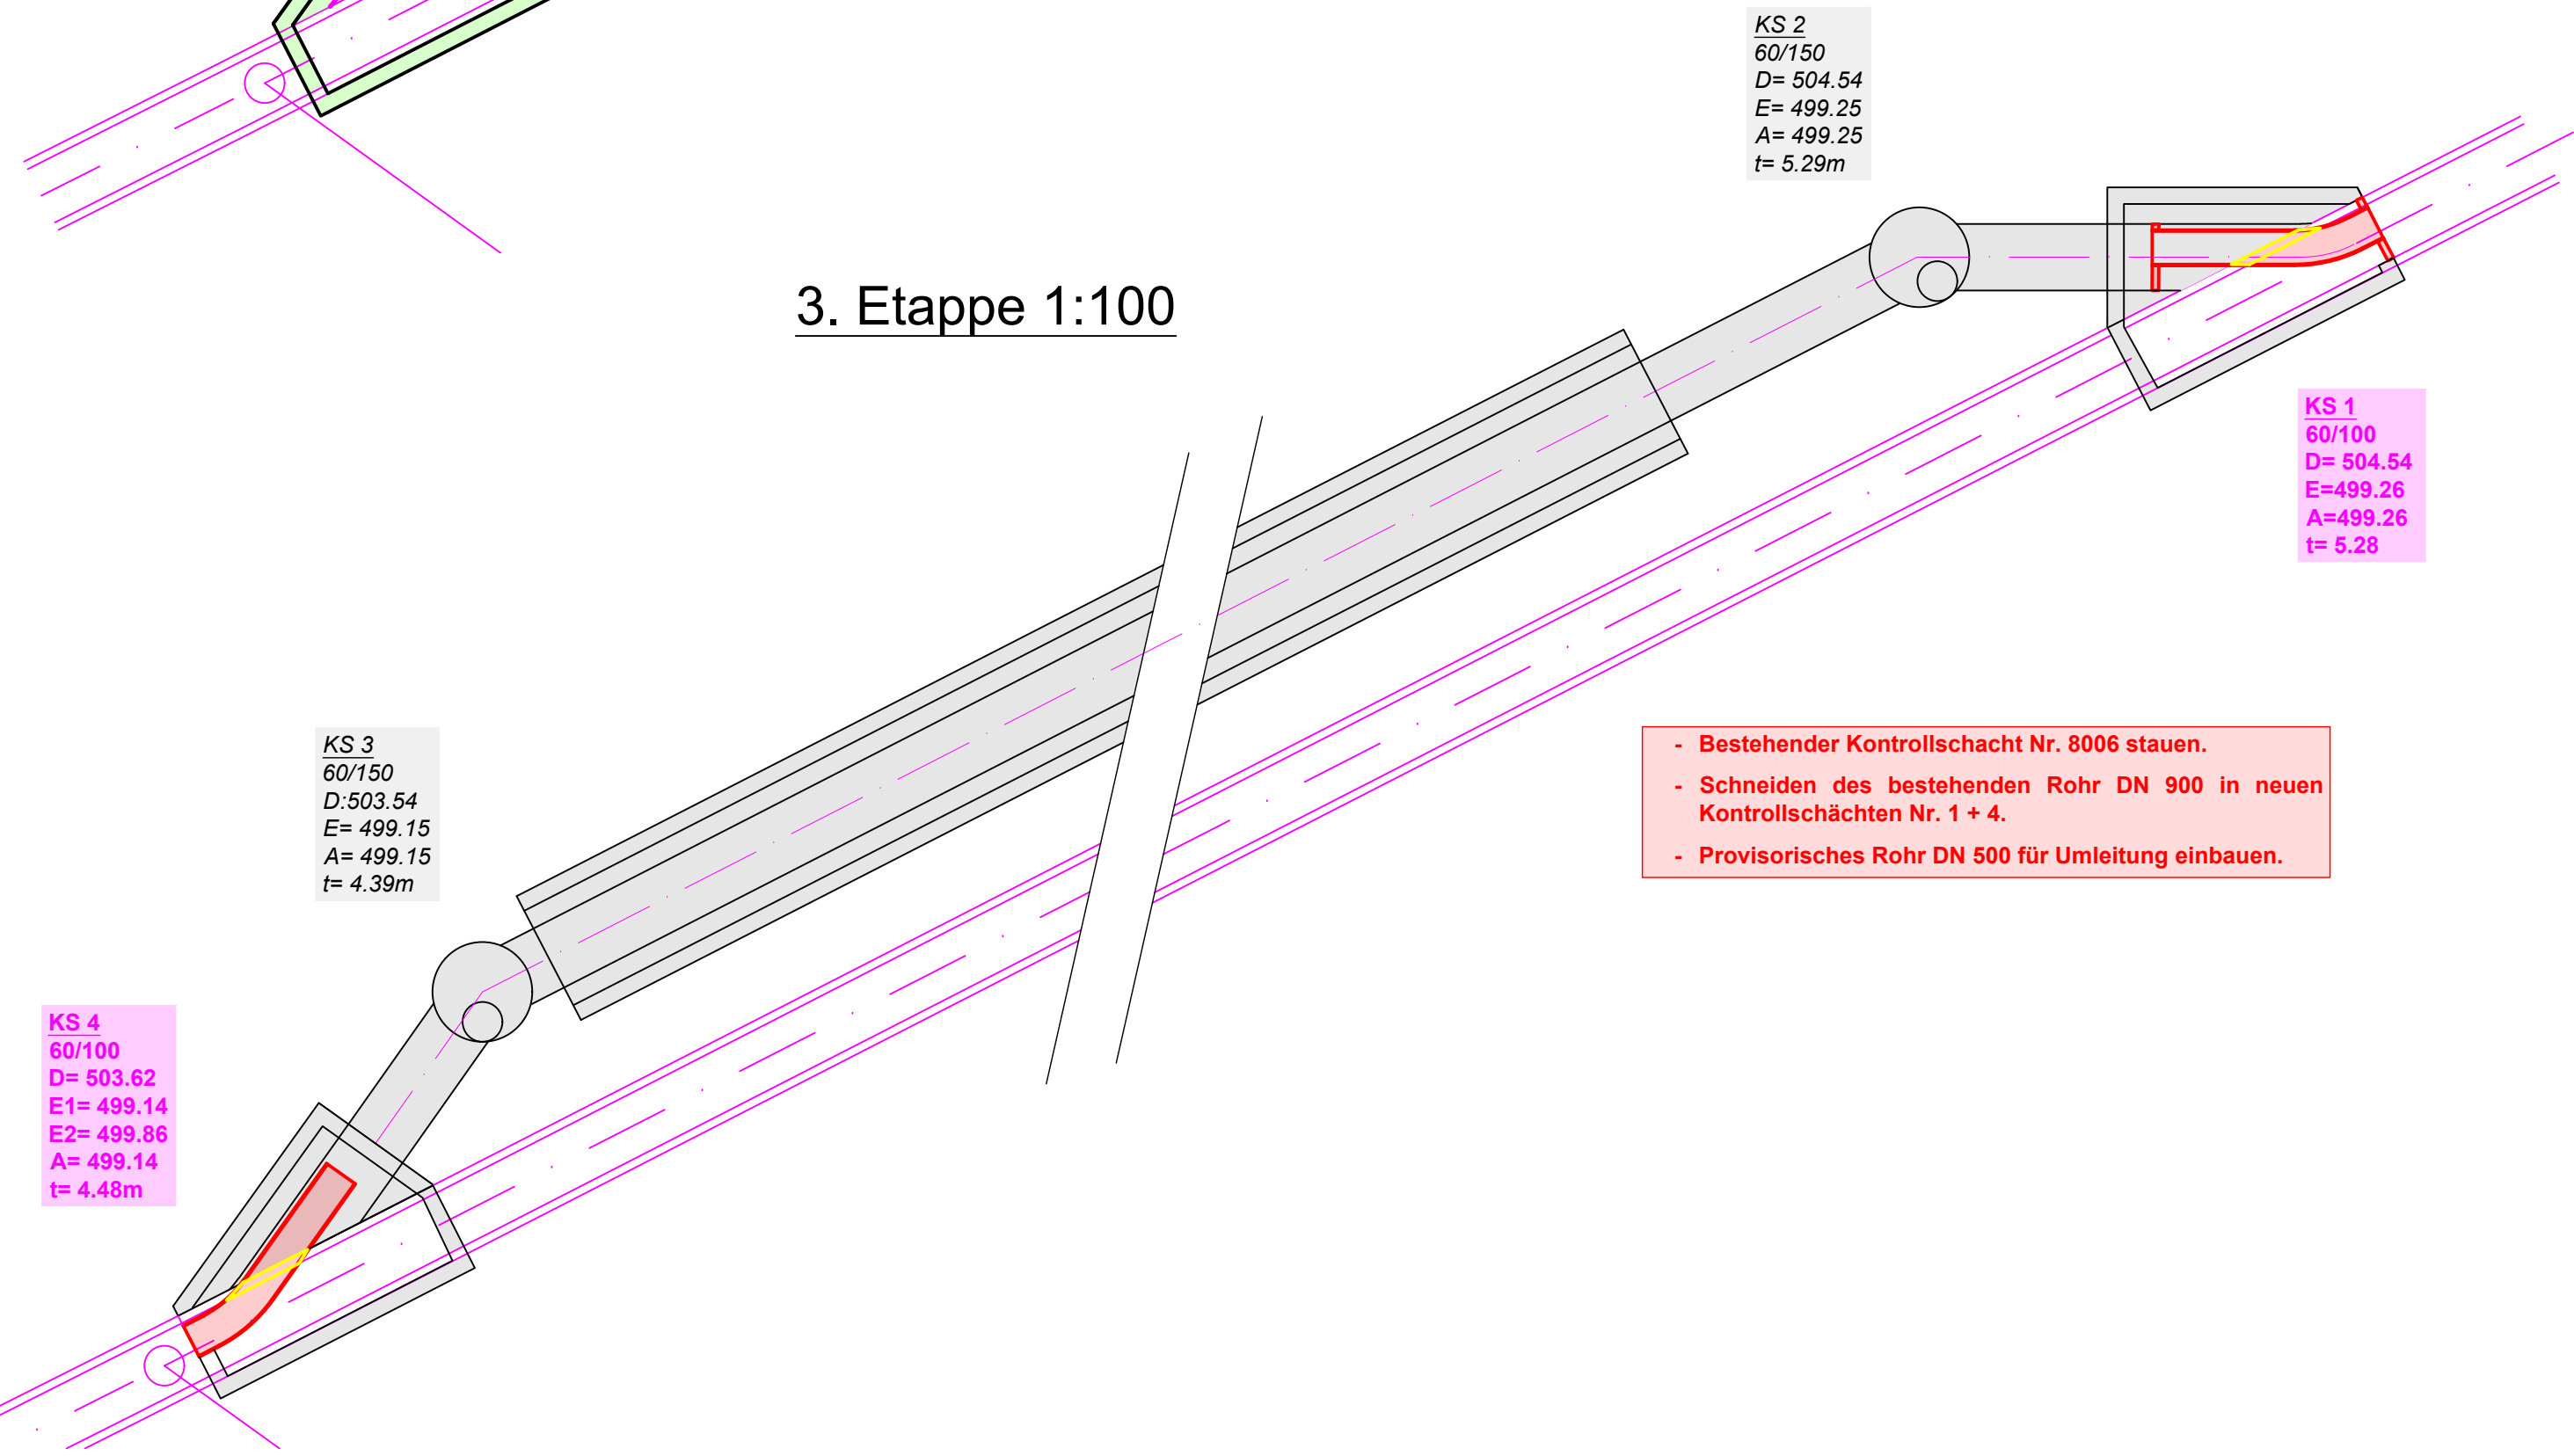

4. Etappe 1:100

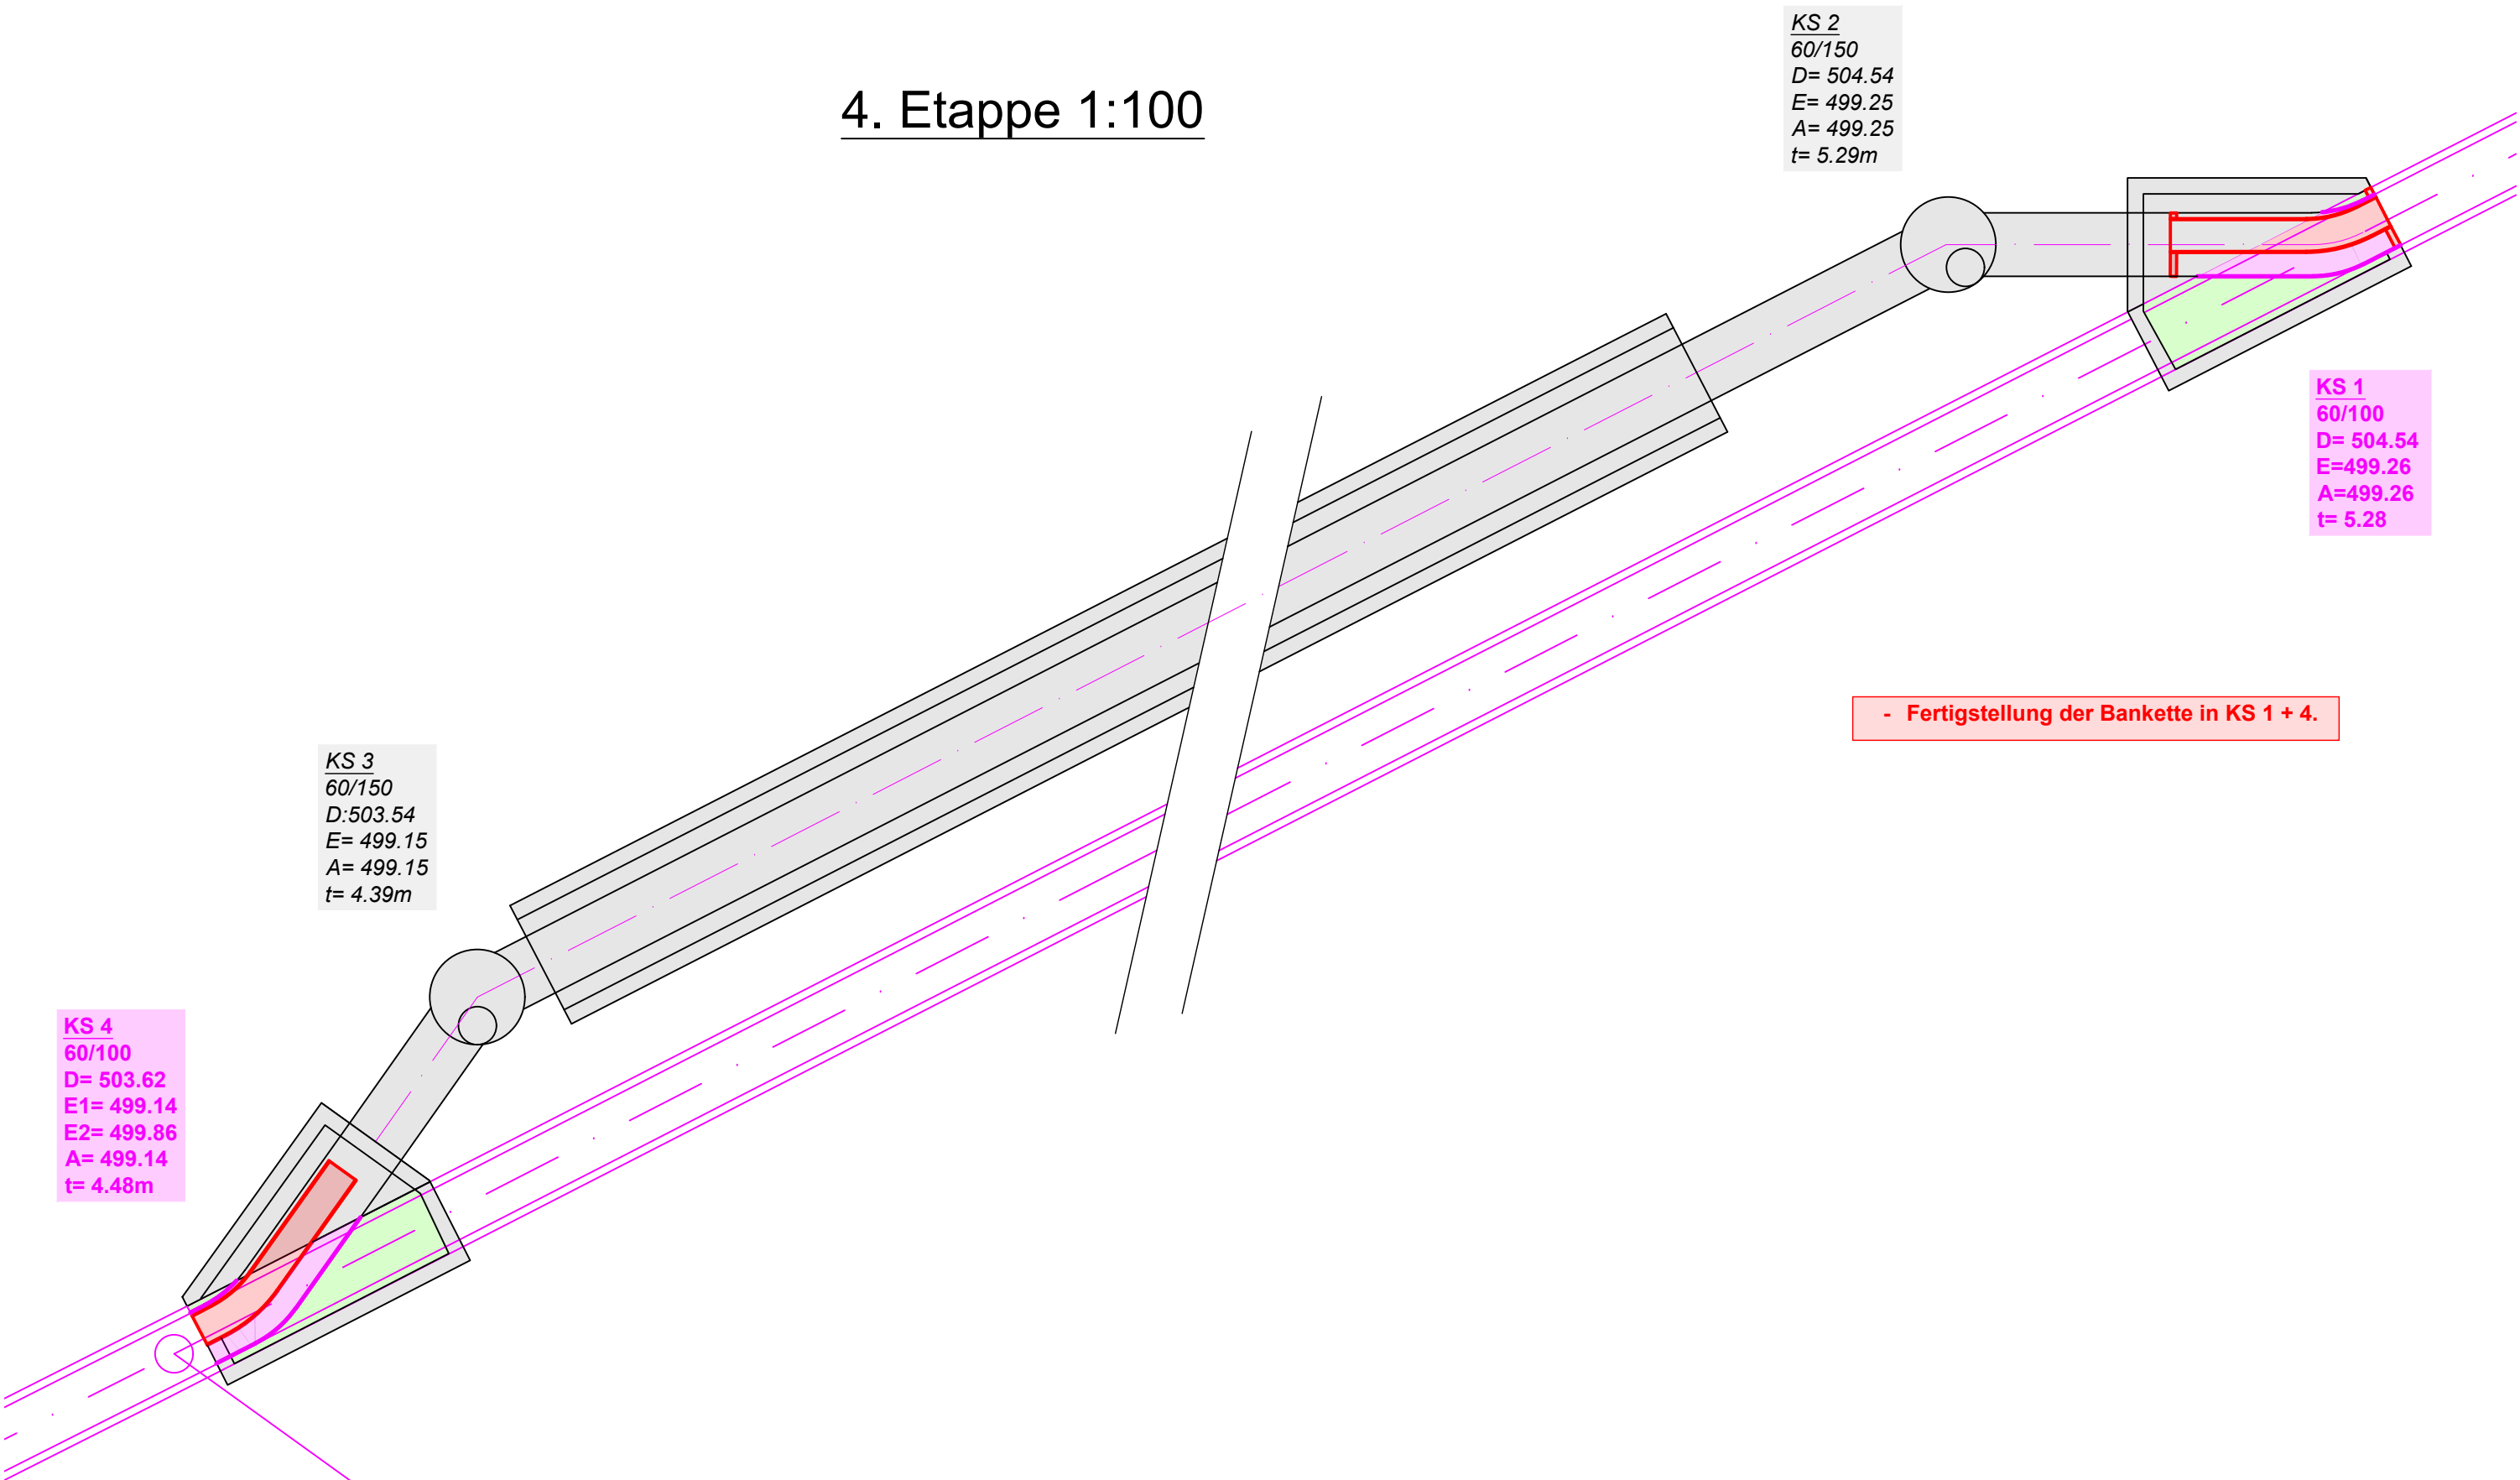

5. Etappe 1:100

